Note: All Signage and PDU artwork subject to separate application

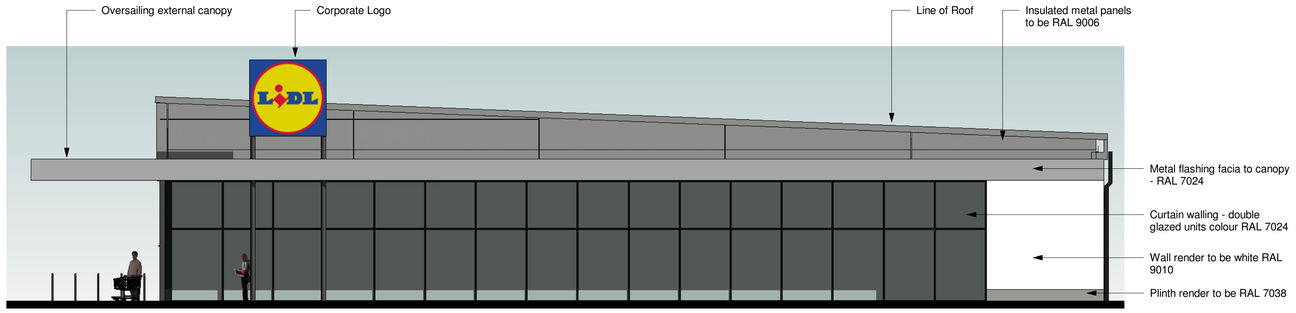

1 Proposed South Elevation
1 : 100

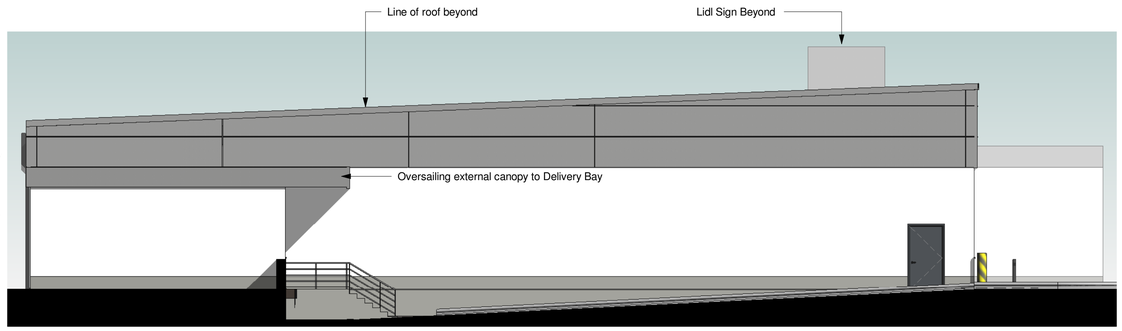

2 Proposed North Elevation
1 : 100

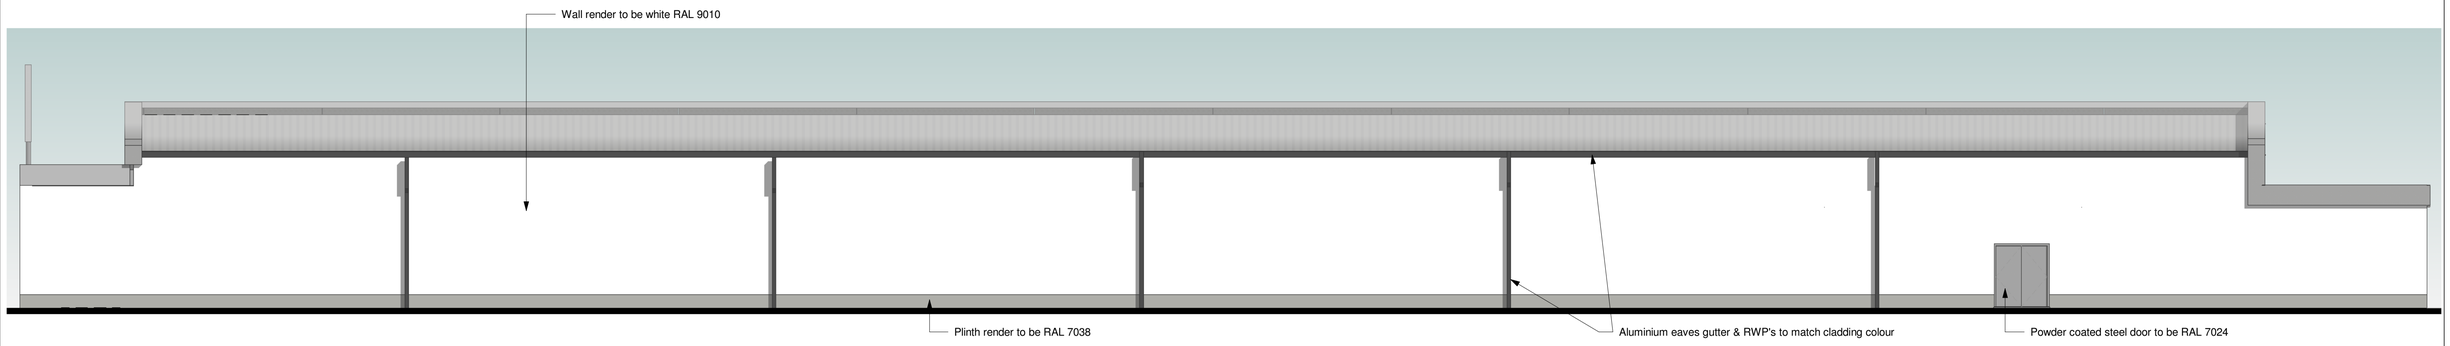

3 Proposed East Elevation
1 : 100

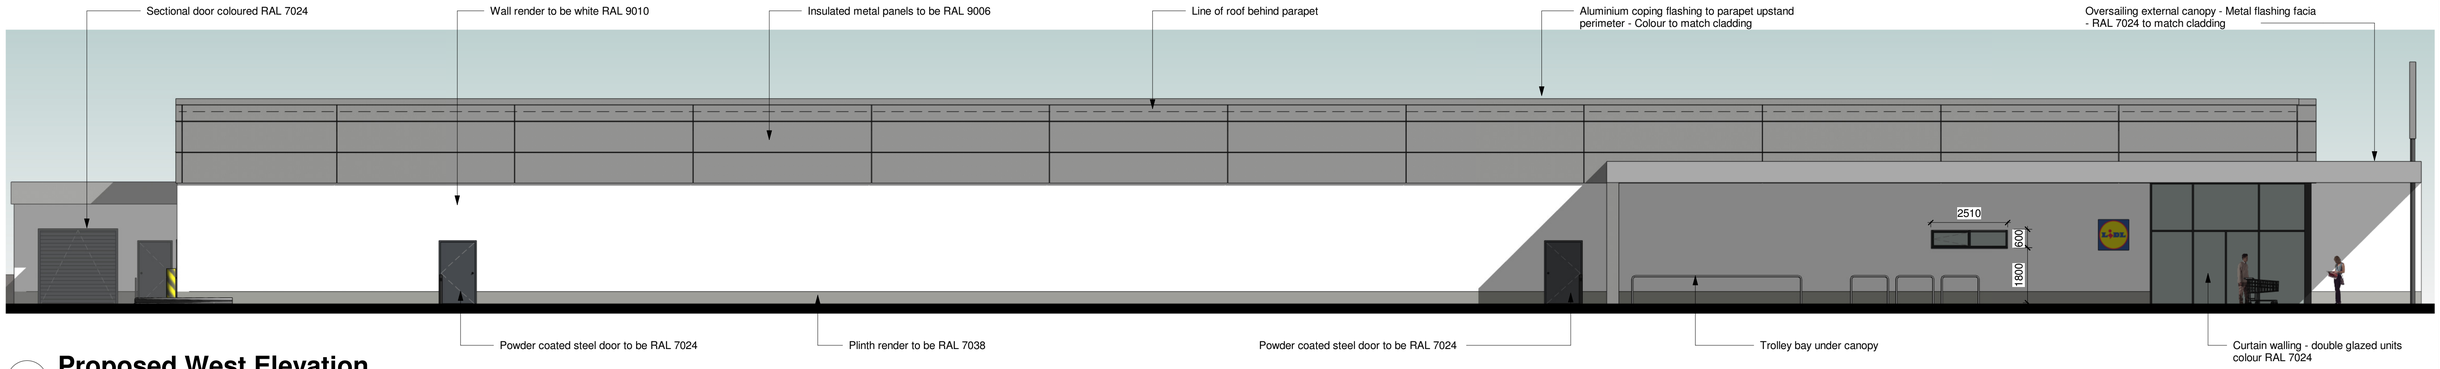

4 Proposed West Elevation
1 : 100

0 1 2 3 4 5 10
Metres

© Mistral Building Solutions Ltd.

PLANNING

MISTRAL ARCHITECTS & SURVEYORS
□ Architecture □ Surveying □ Project Management
The Old Telephone Exchange, Brassknocker Street, Magor NP26 3EG
T. 01633 880666 F. 01633 881004
e.mail: info@mistralbuilding.co.uk web: www.mistralbuilding.co.uk

No.	Description	Date

Lidl Gloucester
Mercia Road
GL1 2SQ

Proposed Elevations

Project number	1237
Date	06/04/17
Drawn by	TJF
Checked by	AQ
006	
Scale	1 : 100

10/07/2017 15:09:32