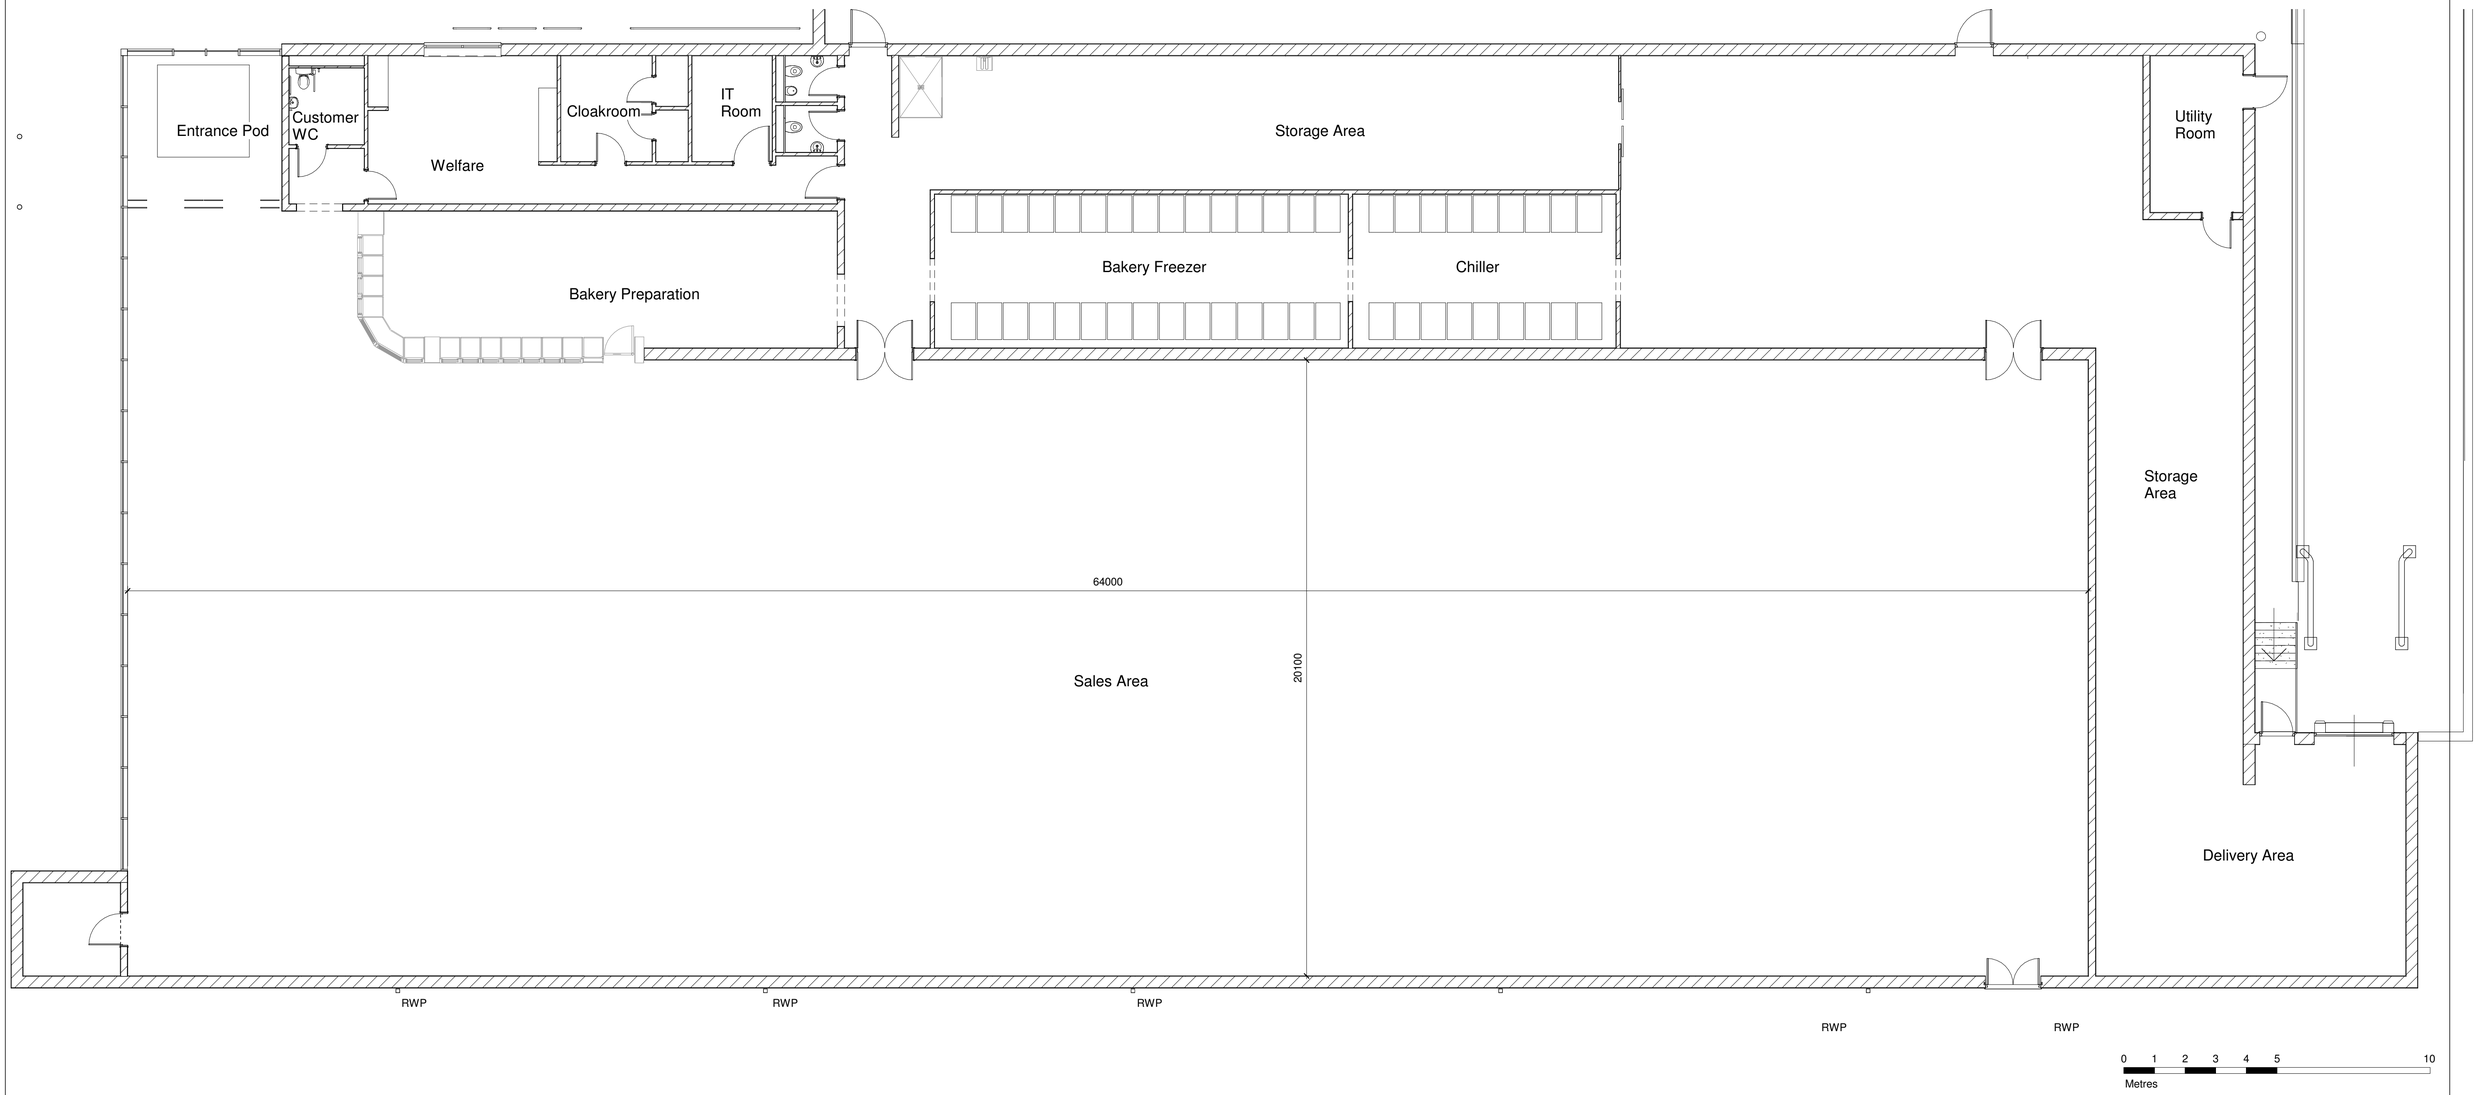

1 Proposed Ground Floor
1 : 100

© Mistral Building Solutions Ltd.

PLANNING

MISTRAL
ARCHITECTS & SURVEYORS
□ Architecture □ Surveying □ Project Management
The Old Telephone Exchange, Brassknocker Street, Magor NP26 3EG
T. 01633 880666 F. 01633 881004
e.mail: info@mistralbuilding.co.uk web: www.mistralbuilding.co.uk

No.	Description	Date

Lidl Gloucester
Mercia Road
GL1 2SQ

Proposed Ground Floor Plan

Project number	1237
Date	06/04/17
Drawn by	TF
Checked by	AQ
	005
Scale	1 : 100

10/07/2017 15:07:35